Development (1937) Department.

Ms. SERIES.

G.O. No. 2365.

DATED 21st October 1937.

[Despatch Abstract.]

FISHERIES.

Fish curing yards - Kirimanjeshwar - Additional permanent store-shed - Construction Sanctioned.

FISHERIES **DEPARTMENT.**

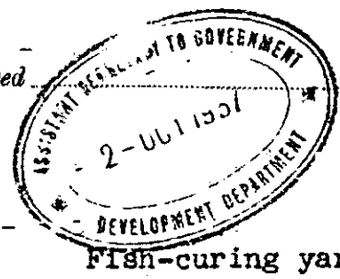

Received ..... 19 *Registered* D. 3451-I 19 2-10-37

Subject.

Fish-curing yards - West Coast - Kirimanjeshwar - additional store-shed - construction of

ENCLOSURES.
No. Ans plan & estimate
Spare copies

No. 2658-F/37-14

Station Madras. *Dated the* 1st October 1937.

From (Name) Diwan Bahadur Dr. B. Sundara Raj, M.A., Ph.D.,
(Designation) Director of Fisheries.

To The Secretary to the Government of Madras,
DEVELOPMENT Department.

Sir,

The fish-curing yard at Kirimanjeshwar has greatly increased in importance since its opening in 1927. The consumption of salt in that yard for the last five years was as follows:

1932-33	2423	Maunds	19	Seers.
1933-34	1636	"	6	"
1934-35	3719	"	10	"
1935-36	5338	"	10	"
1936-37	1321	"	-	
Total.	14438	"	5	"
Average	2887	"	25	".

2888
1200
1688

The present storage capacity of this yard is 1200 maunds of salt only which is quite inadequate. This has necessitated frequent inter-yard transport and depletion of stock in the

yard occurs almost every year. During the year 1935-36 the yard was without salt for five days inspite of all efforts to avoid depletion. It is therefore most necessary that an additional store-shed to accomodate about 1200 bags should be built to meet a normal years requirements.

2. I enclose herewith an estimate for Rs 2475 for the construction of a permanent shed at Kirimanjeshwar. The estimate was sent to the Executive Engineer for scrutiny with reference to orders in Government Memorandum No.4324-I/36-1 Development dated 16th October 1936. He has approved it but has asked for the soil and sub-soil particulars along with a site plan showing the position of the building. The Assistant Director has asked the Inspector concerned to furnish the sketch and other particulars required by the Executive Engineer.

3. I have the honour to request you to be so good as to treat this proposal as a Part II scheme for 1938-39 and to include a provision of Rs 2475 under "43 c.Industries - Fisheries K.Fish-curing yards - 2.Petty construction and repair works" in the Budget Estimate for 1938-39.

I have the honour to be,

Sir,

Your most obedient servant,

B. Sundara Raj

Director of Fisheries.

SA

Mr

Subject - Job carrying out Kirimanjeshwar additional permanent staff sanctioned.

(From the D.F. No. 2058-F(37-14 Z) I-40-37)

To A.S.

Please see the D.F's letter at Pt 1-2 Cr. The proposal need not be treated as Part II scheme as the cost involved is only Rs. 2475. If the proposal is sanctioned the D.F. will have to be asked to meet the expenditure from the ~~general~~ lump sum provision made for Petty Construction and repairs. The Executive Engineer has called for the particulars of the site. His approval of the site need not be awaited. ~~Subject to~~ Subject to orders a draft order is submitted for approval. It may be sent to Finance for acceptance.

(This is already a part of the proposal)

796

Dev (w) 3455/37-1
12.10.37

Pro 11/10/37

RK 11.10.37

Sec 8/10/37

Fin. (Exp)

In the circumstances explained by the Director in para 1 of his letter on

4

pp: 1—2 cf. the draft order may be accepted. (The expenditure is ~~proposed~~ to be met ~~only~~ from the ~~usual~~ lump provision to be made in the B.E. for 1938-39 under "43 C. Industries — Fisheries — K. Fish Curing yards — Petty construction and repairs.")

(V)

G. O. No. 439-Dev
23-2-37

Para 13. G.

18/10/37

6.10.37

18.10.37

19.10.37

ASSISTANT SECRETARY TO GOVERNMENT
20 OCT 1937
DEVELOPMENT DEPARTMENT

Fin No 3796 Expr. I
19.10.37

Dev. 3700 I
20.10.37

5

31/21/X

Date. Initials.

DRAFT FOR APPROVAL.

C.F. 10.

Dev. Dept.

When received for fair copying ..		
When copied ..		B.G.L.
When examined..		21/10
When signed ..		
hen despatched.		

SUBJECT:— Fisheries

Fish curing yards - Kirinmanjeshwar - Additional permanent stone-shed - Construction - Sanctioned.

EAD AGAIN _____, dated _____ 19____.

" " _____ " _____ 19____.

READ *ALSO*:—

No. 34512/37 From the D. F. , No. 2658-F/37.14 dated 1-10-1937.

" _____ " _____ " _____ " _____ 19____.

" _____ " _____ " _____ " _____ 19____.

Order ~~Resolution~~ Ms. ~~Rout.~~ No. 2365, dated 21-10-1937.

The Govt: sanction the Construction of an additional permanent-stone shed in the fish curing yard at Kirinmanjeshwar at a cost not exceeding Rs. 2675/- (rupees two thousand six hundred and seventy five only)

2 The expenditure should be met from the annual provision made under "43.C. Industries - Fisheries K. Fish curing yards

6

Petty construction and repairs".

RL
11/10/37

To the D. F (with plan & estimates req.)

To the A. S. Insp' Instl Dept

Temp withd
Insp 2/10/37

Pd
VO
27

Grs
8/10/37

FISHERIES DEPARTMENT.

Received ..... 19 *Registered* Dev. 3758 I 19
26.10.37

Subject.

Fish-curing yards - West Coast - Kirimanjeshwar - additional store-shed - construction -

ENCLOSURES.
No. One
Spare copies

No. 2658-F/36-16

Station Madras, *Dated the* 19th October 1937.

From (Name) Diwan Bahadur Dr.B.Sundara Raj, M.A., Ph.D.,
(Designation) Director of Fisheries.

To The Secretary to the Government of Madras,
DEVELOPMENT Department.

Ph 4-2 Ro 2405 (H) 21.10.37

Sir,

Ref:My letter No.2658-F/36-14 dated 1st October 1937.

f 2 3 (H) below

With reference to para 2 of my letter quoted above, I enclose herewith copy of the Inspector's report dated 15th September 1937 together with the site plan of the Kirimanjeshwar fish-curing yard.

I have the honour to be,
Sir,
Your most obedient servant,

B. Sundara Raj
Director of Fisheries.

SA.

Copy of Mangalore Inspector's letter dated 15th September 1937.

The proposed shed will be constructed only on the existing

site inside the yard. A plan of Kirimanjeshwar yard with the position of the proposed building marked 'A' in red ink is herewith submitted. h. 3 wife

The ground where the proposed shed is to be put up was dug to a depth of 4 feet. The soil up to a depth of 2 feet was found to be red loose earth and the sub soil below 2 feet up to 4 feet was red hard earth.

Dev. Dept.

To A.S.

Orders have already
(H) been issued in Fo. 2365
Dev. dy 21.10.37.
No action seems called for.
May be lodged and filed
with its papers at (H)

RR
2/11/37

Bs
30/10/37

Sm
1/11/37.

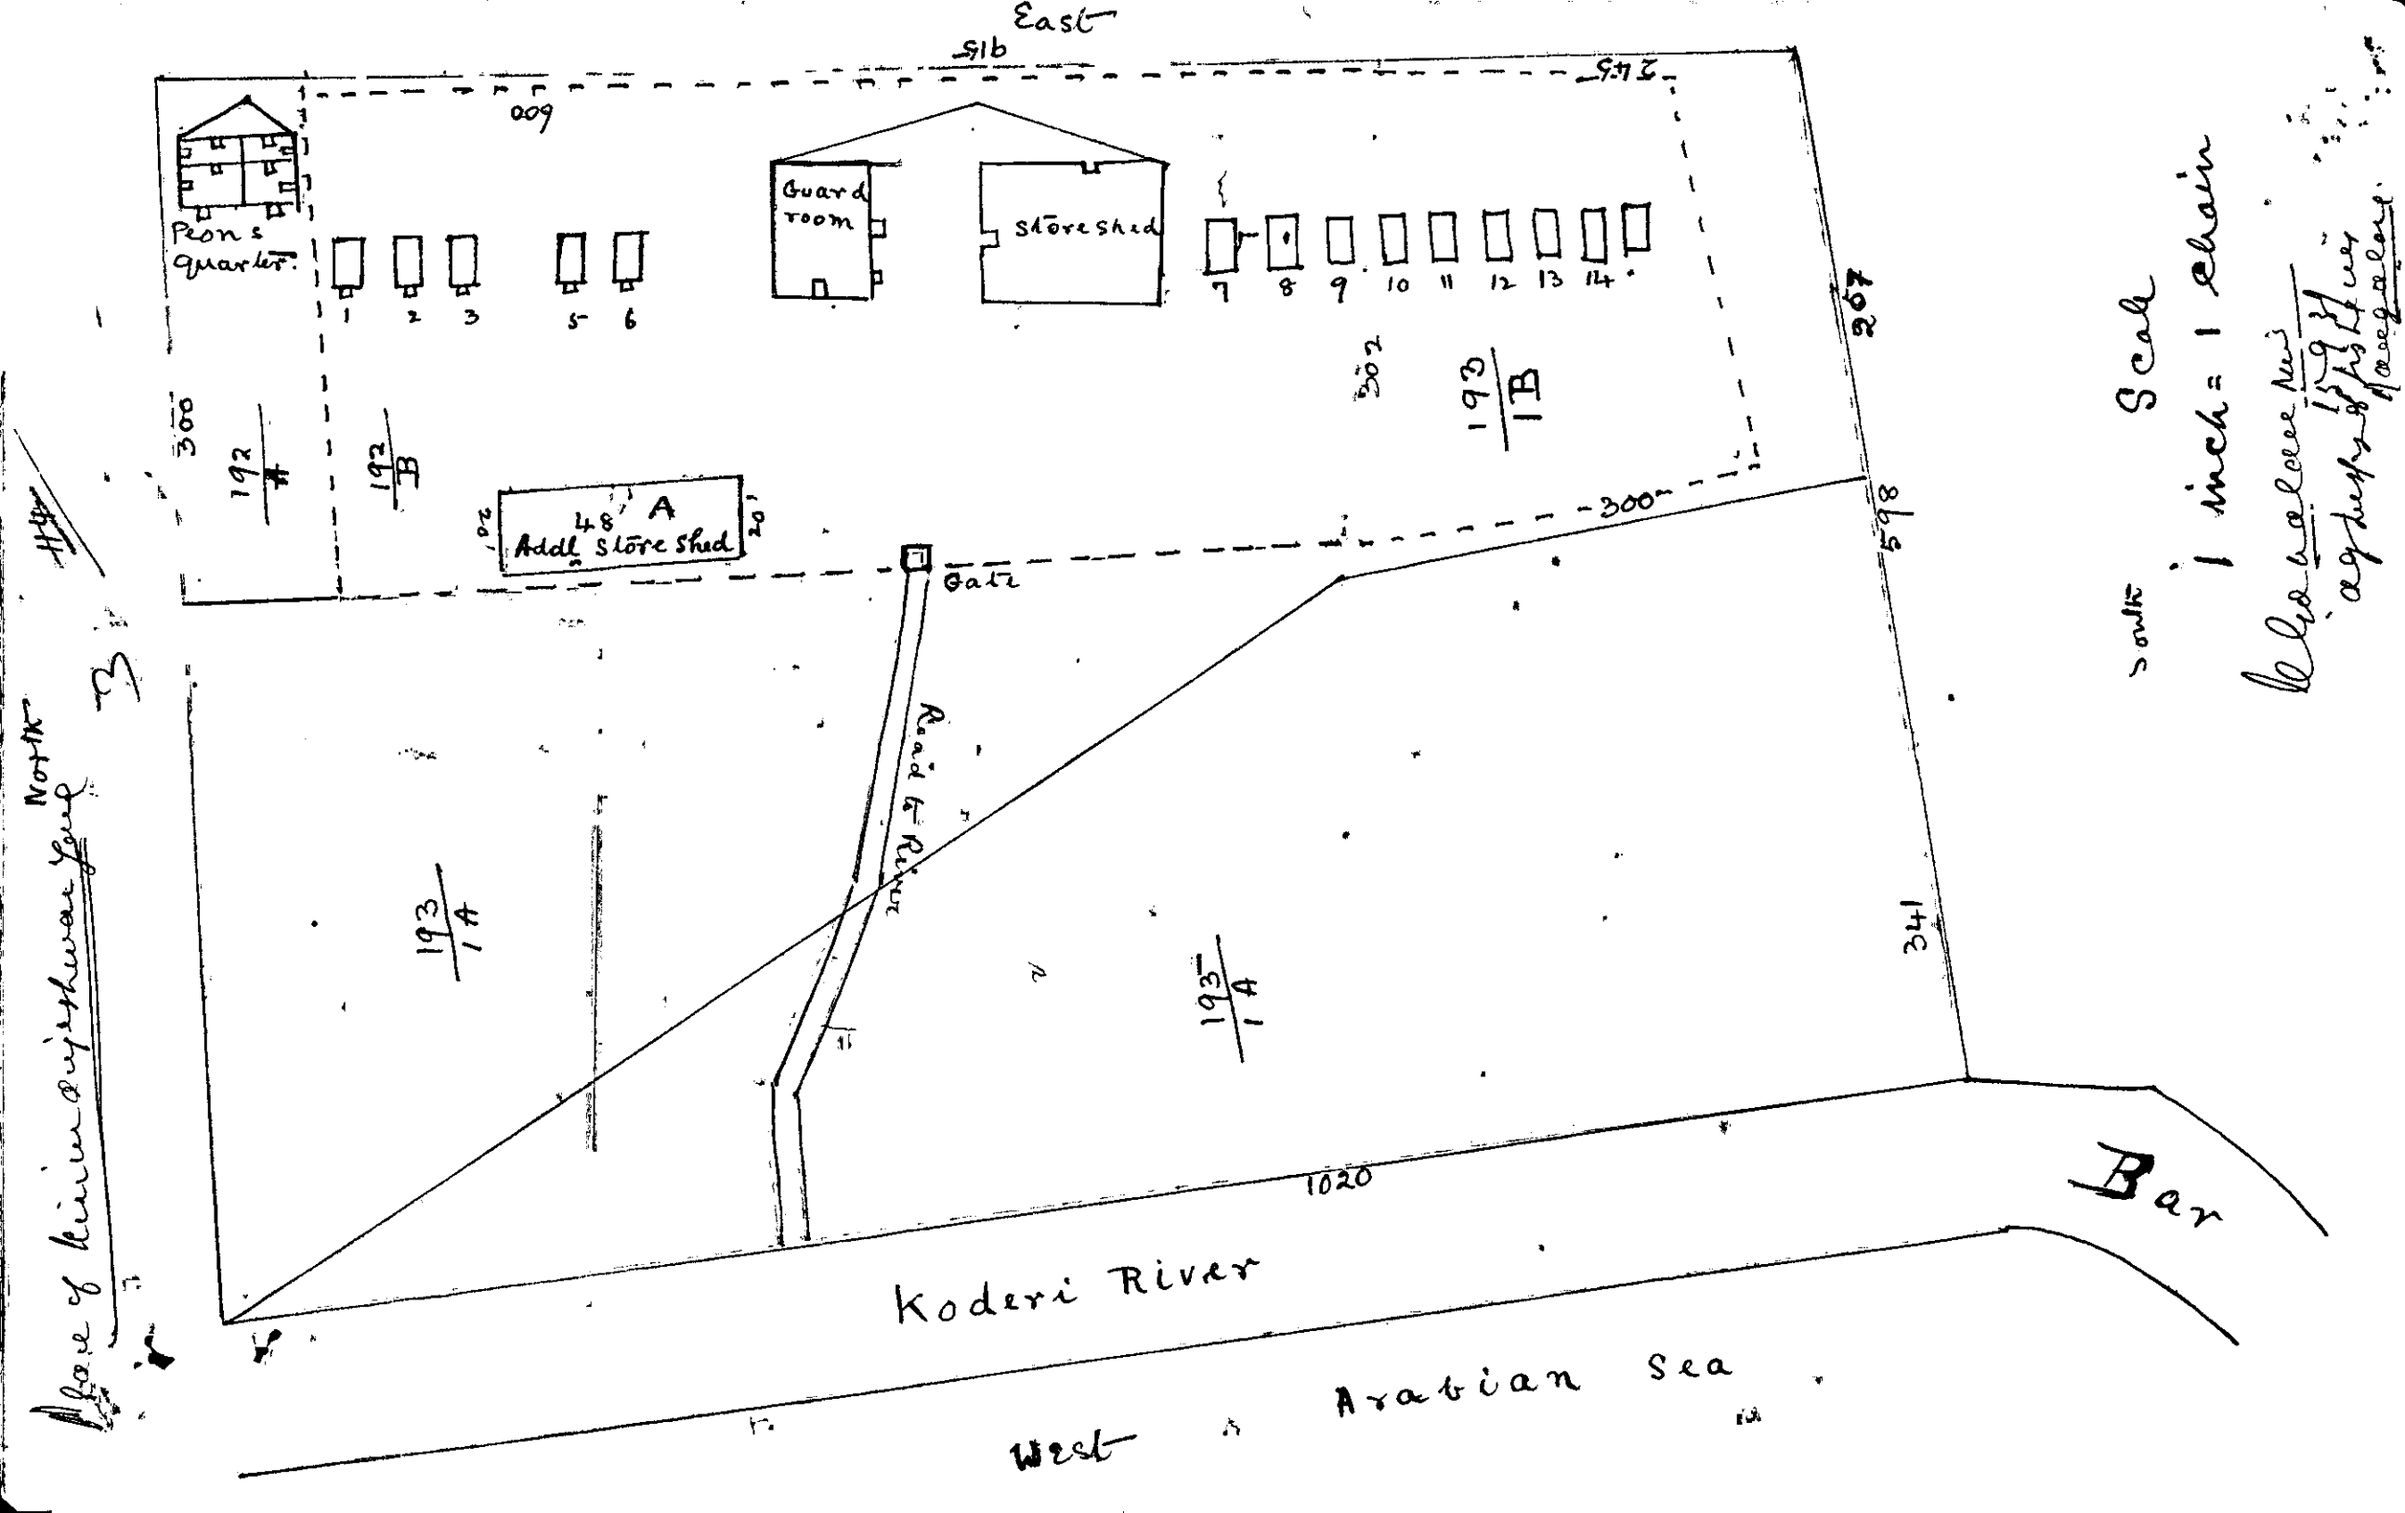
East
S1b
009
Peon's quarter
1
2
3
5
6
Guard room
Store shed
7
8
9
10
11
12
13
14
302
193/1B
300
192/A
192/B
48' A
Addl Store Shed
20'
Gate
300
298
South
Scale
1 inch = 1 chain
Plan of land under survey
Road to River
193/14
193/14
341
1020
Koderi River
Arabian Sea
West
North
Plan of land under survey